A RECIPE FOR A SIMPLE AND VERY TASTY PIZZA DOUGH

Ingredients
2 cups of a good bread flour
2 cups all-purpose flour
1 1/2 teaspoon Active Dry Yeast(try not to use Rapid Rise)
2 teaspoon Kosher salt or 1.5 tsp table salt
1 1/2 cups very cold water
2 Tablespoons Extra Virgin Olive Oil (to make the dough easier to handle and smoother)

Directions
1) In stand mixer fitted with the dough hook place the water, oil and yeast, followed by the flour and lastly the salt.

2) Start the mixer on low speed and mix until the dough begins to form a ball. Then increase to medium speed and mix for about 4 minutes. The dough should pull away from the sides of the bowl. If you stop the mixer and check the dough it should feel tacky to the touch but not sticky.

3) Remove from the bowl of the mixer and divide as closely into four equal parts and shape them gently into round balls. Place them on a lightly oiled baking sheet(olive oil pan spray is excellent). Be sure to leave a bit of room between the balls and give the tops a light spray also. Cover with a damp towel and allow to proof at room temperature for about 1 and 1/2 hours(or until doubled in size). When you are ready to make your pizza, lightly stretch and pat each ball into a roughly round shape on a lightly floured surface such as a countertop. Place the shaped pizza onto a lightly floured piece of parchment paper on your pizza peel. Add the sauce, cheese and toppings of your choice and bake.

Courtesy of Rebecca Uhl, TriBecca Allie Cafe in Sardis, MS

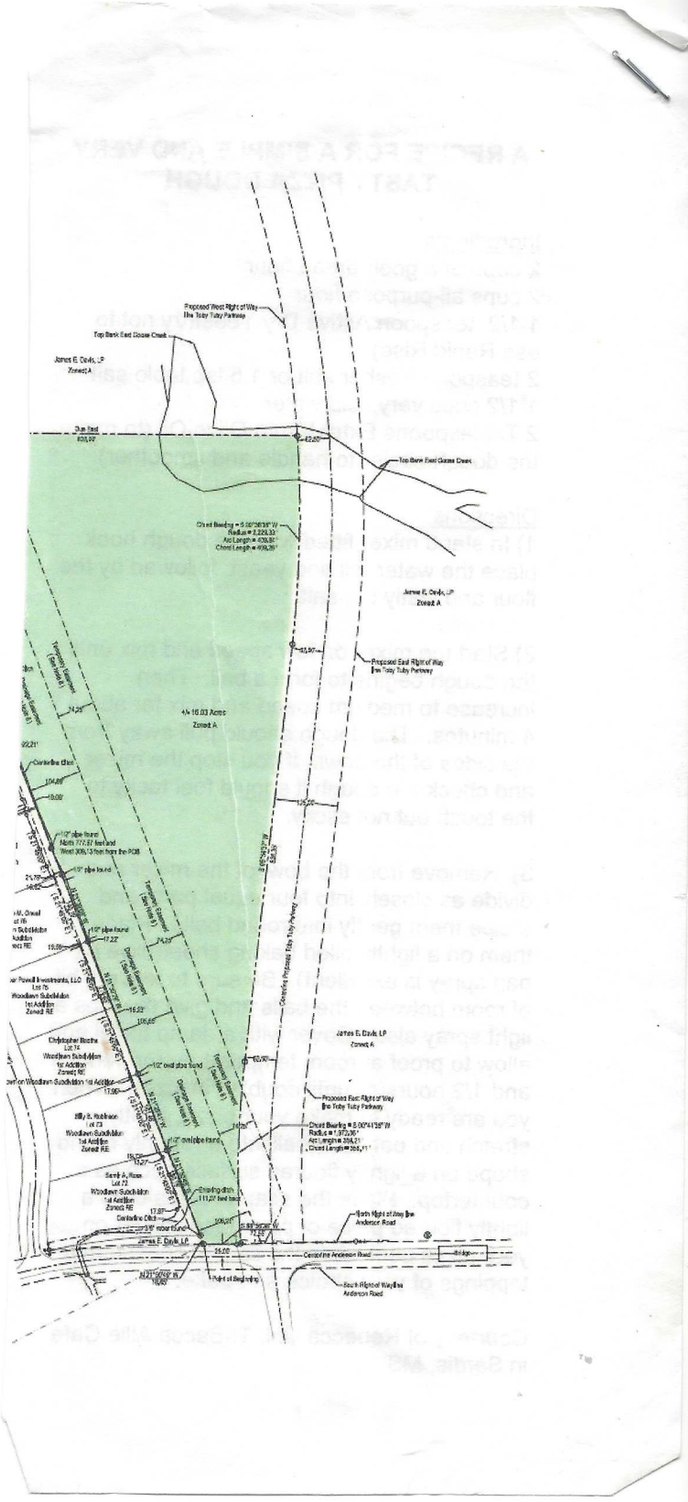
Proposed West Right of Way
Ike Toby Tuby Parkway
Top Bank East Goose Creek
James E. Davis, LP
Zoned A
Due East
400.00'
42.60'
Top Bank East Goose Creek
Chord Bearing = S 00°26'08" W
Radius = 2,229.33'
Arc Length = 439.35'
Chord Length = 438.59'
James E. Davis, LP
Zoned A
43.90'
Proposed East Right of Way
Ike Toby Tuby Parkway
4/- 16.03 Acres
Zoned A
14.25'
99.21'
Centerline Ditch
104.88'
19.00'
10" pine found
North 177.87 feet and
West 306.13 feet from the POB
10" pine found
Temporary Easement
(See Detail 1)
24.75'
15.00'
S 17°22'08" W
415.00'
10" pine found
17.22'
Drainage Easement
(See Detail 1)
Powell Investments, LLC
Lot 75
Woodlawn Subdivision
1st Addition
Zoned RE
16.22'
105.65'
Christopher Blanks
Lot 74
Woodlawn Subdivision
1st Addition
Zoned RE
12" oval pine found
Temporary Easement
(See Detail 1)
60.90'
Proposed East Right of Way
Ike Toby Tuby Parkway
Billy B. Redmon
Lot 73
Woodlawn Subdivision
1st Addition
Zoned RE
13.00'
10" pine blaze found
Chord Bearing = S 00°41'58" W
Radius = 1,972.00'
Arc Length = 354.21'
Chord Length = 353.71'
Sandi A. Rose
Lot 72
Woodlawn Subdivision
1st Addition
Zoned RE
Centerline Ditch
17.60'
Centerline Ditch
24" maple found
Crossing ditch
111.20' feet long
106.00'
S 82°26'06" W
77.55'
North Right of Way line
Anderson Road
James E. Davis, LP
16.00'
Centerline Anderson Road
Bridge
N 21°00'00" W
Right of Beginning
South Right of Way line
Anderson Road